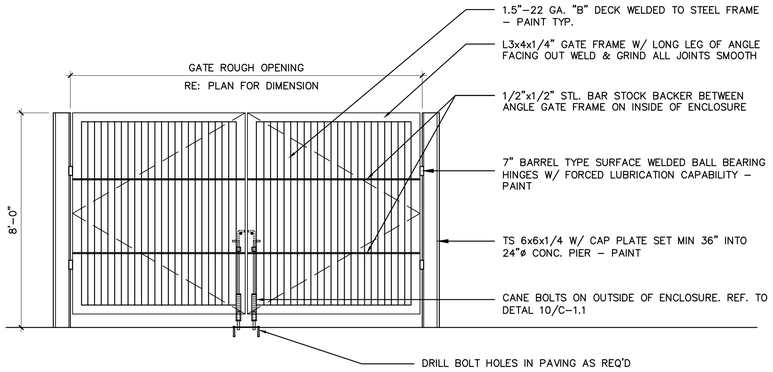

1 TRASH ENCLOSURE GATE ELEV.

SCALE: 3/8" = 1'-0"

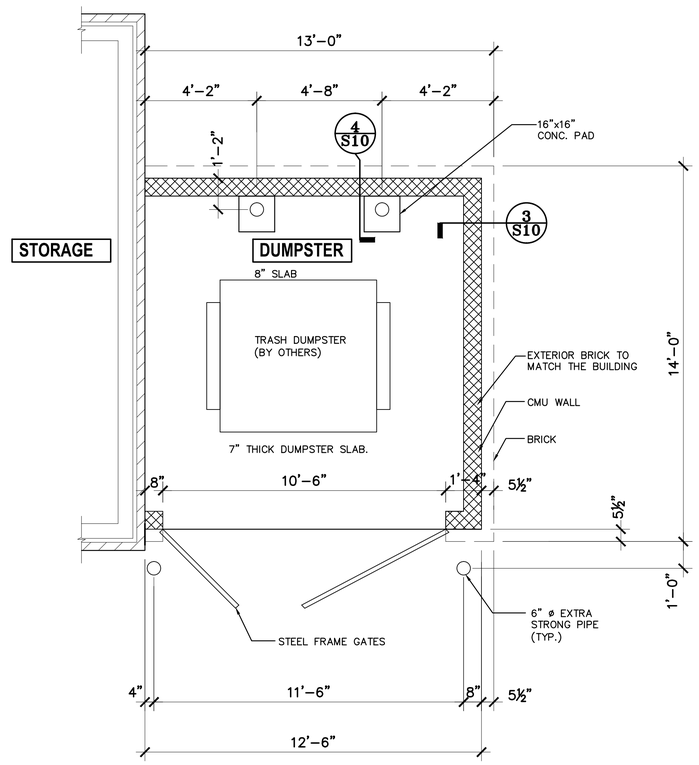

2 TRASH ENCLOSURE PLAN

SCALE: 3/8" = 1'-0"

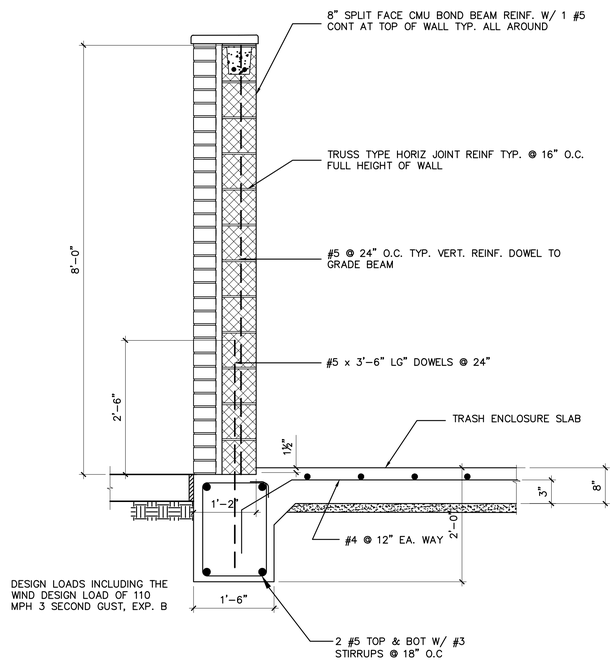

3 TRASH ENCLOSURE WALL/ FOUNDATION

SCALE: 3/4" = 1'-0"

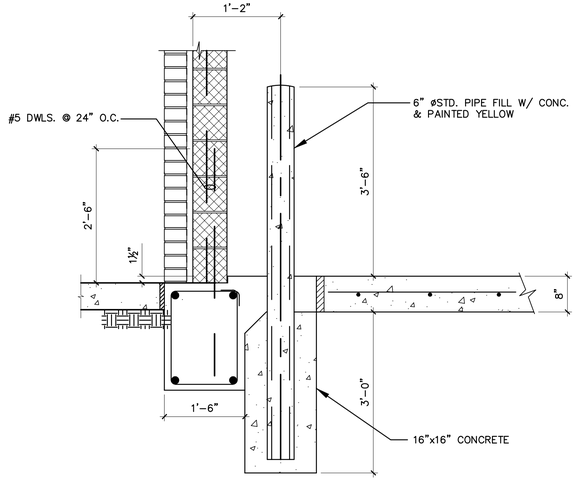

4 SECTION:

SCALE: 3/4" = 1'-0"

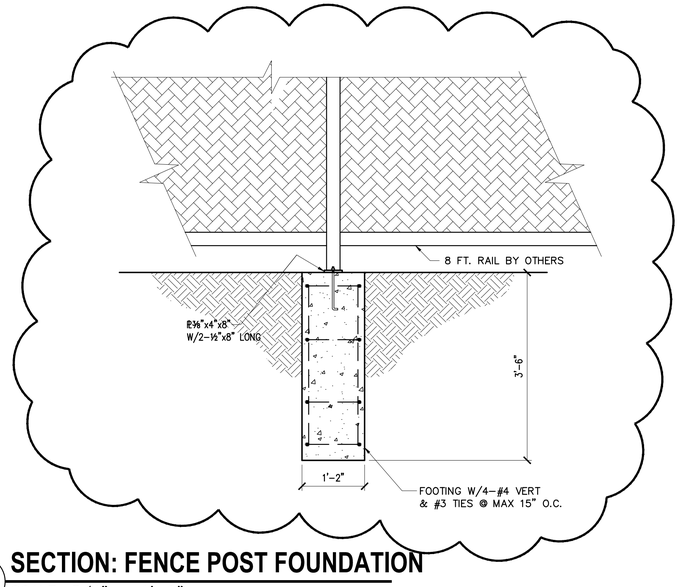

6 SECTION: FENCE POST FOUNDATION

SCALE: 3/4" = 1'-0"

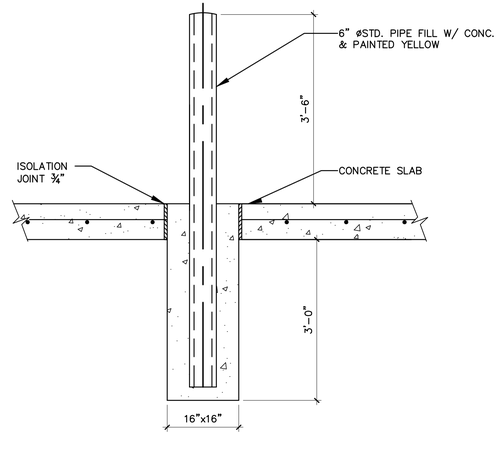

5 SECTION: TYP. BOLLARD DETAIL

SCALE: 3/4" = 1'-0"

GARAGE & DUMPSTER FOUNDATION

OPTIMUM PERSONAL CARE

1110 LAKEVIEW DRIVE
SUGAR LAND, TX.77478

ISSUE HISTORY	
DATE	ISSUED FOR
	CLIENT REVIEW
	PERMIT
	CONSTRUCTION

10/07/13

Z:\SEAL.jpg

PE
BUILDINGS
BRIDGES
INSPECTIONS
MARINE STRUCTURES
CIVIL ENGINEERING &
STRUCTURAL ENGINEERING

PARAMOUNT ENGINEERING LLC

7322 SOUTHWEST FREEWAY STE. 1050
HOUSTON, TX 77074

TEL. : (713) 636-9977
FAX : (713) 888-9872
CEL. : (713) 204-1742

TBPE REGISTRATION # F-3394

DRAWN BY: E.V. | CHECKED BY: M.M.

PROJ. NO.: PE12-225

SHEET: S10